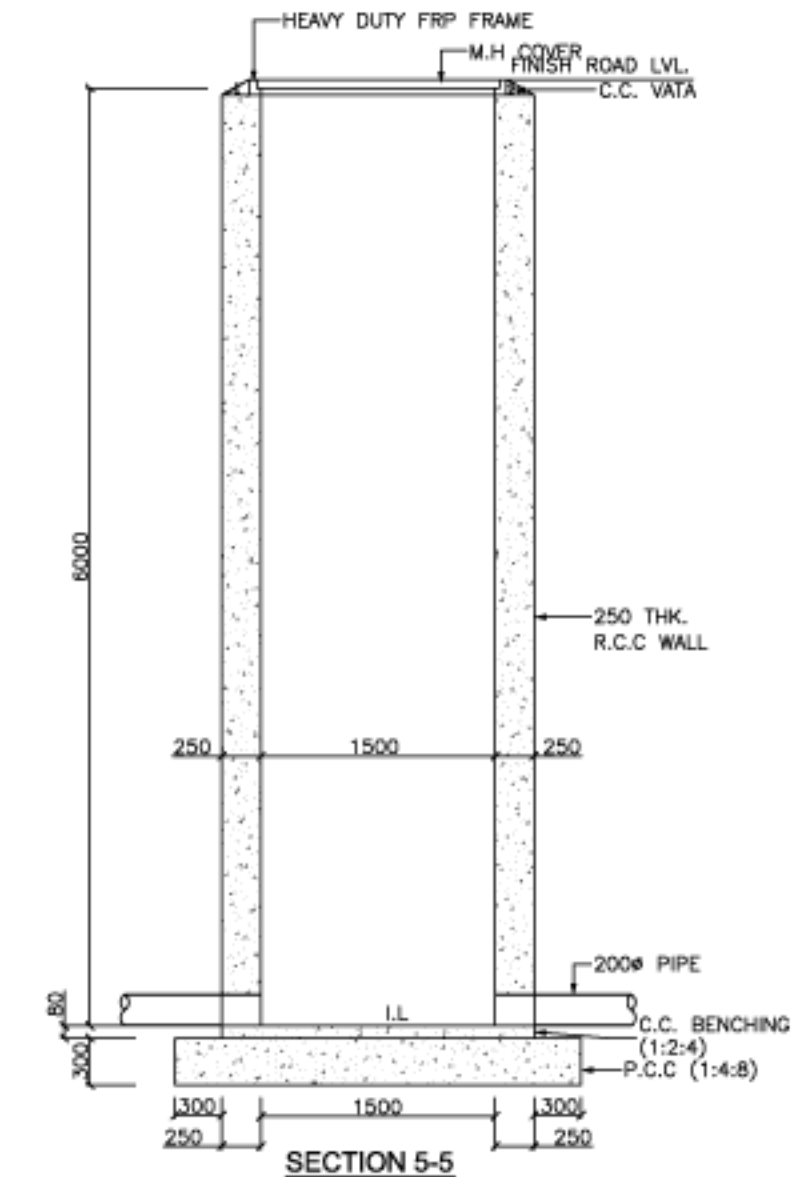

SECTION 5-5

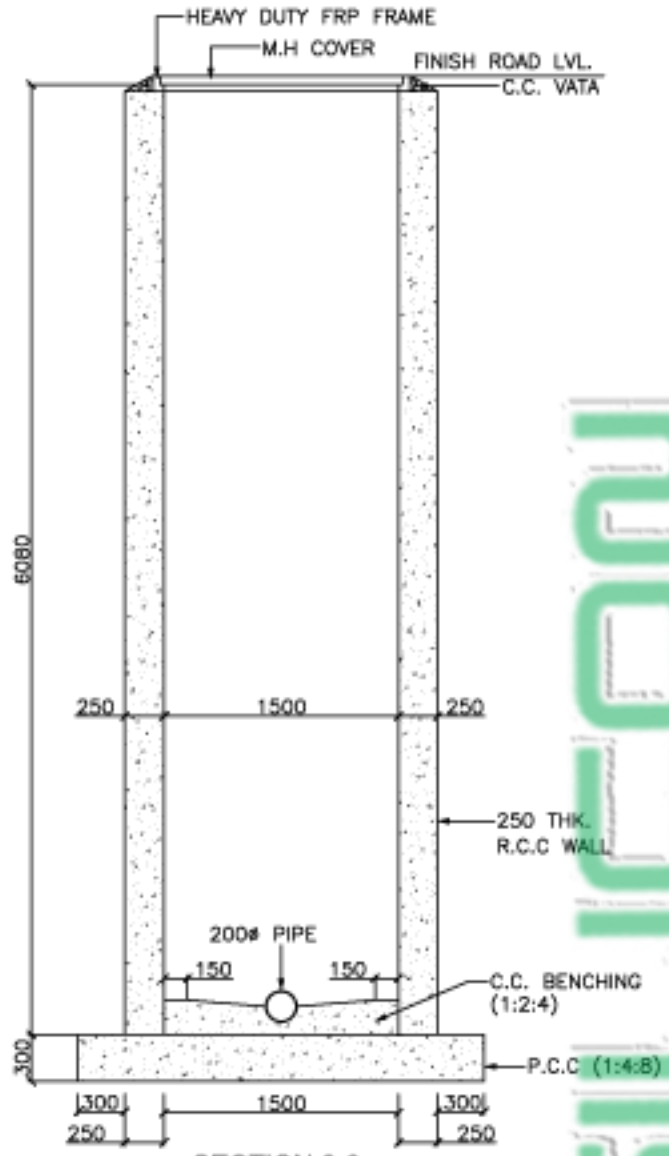

SECTION 6-6

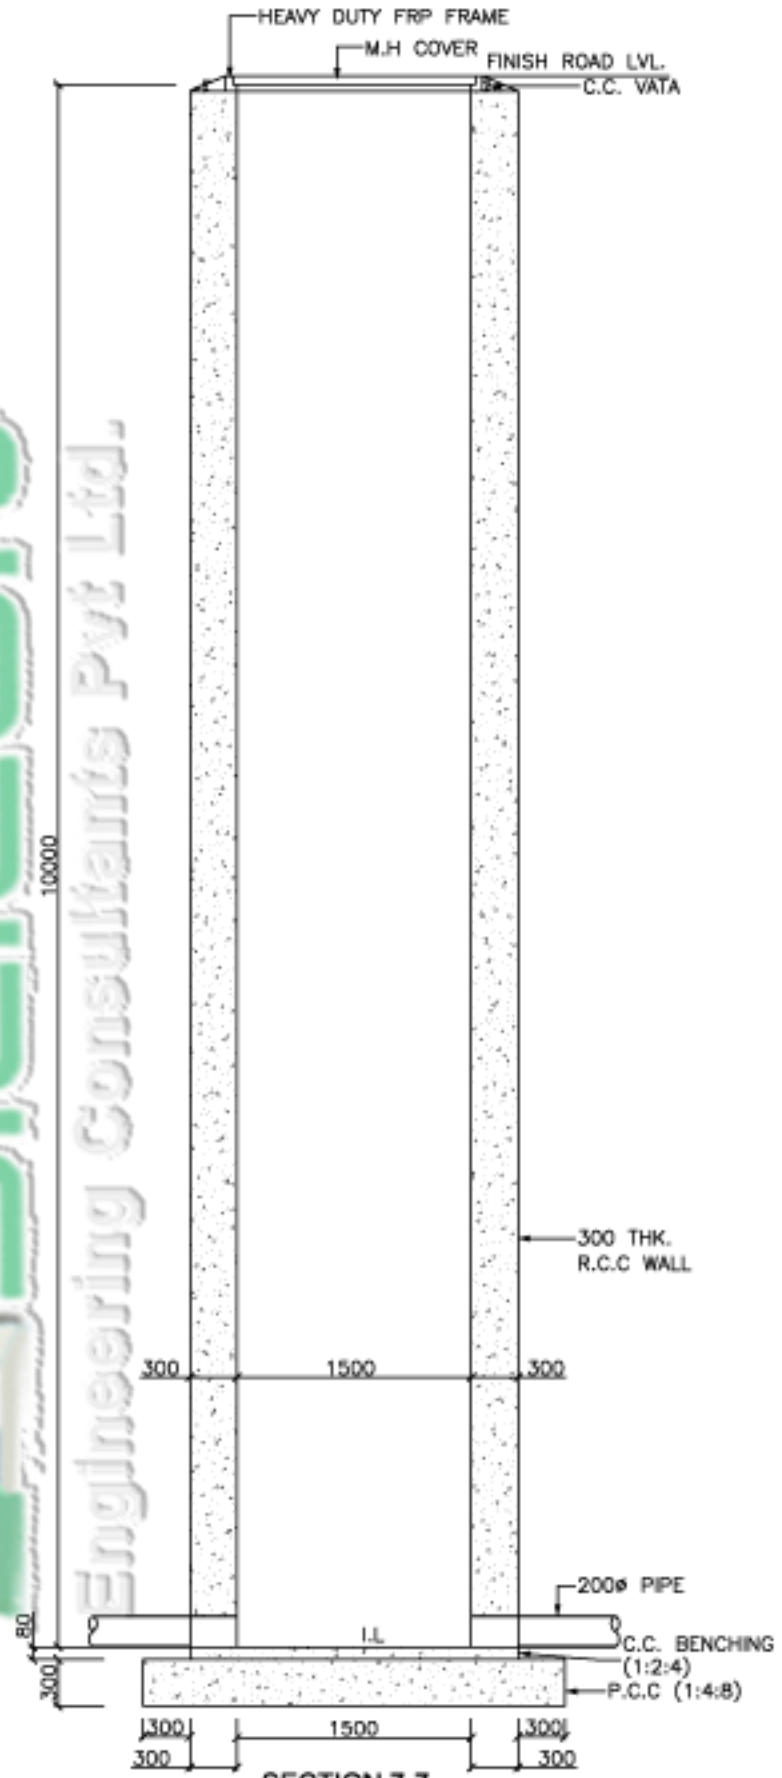

SECTION 7-7

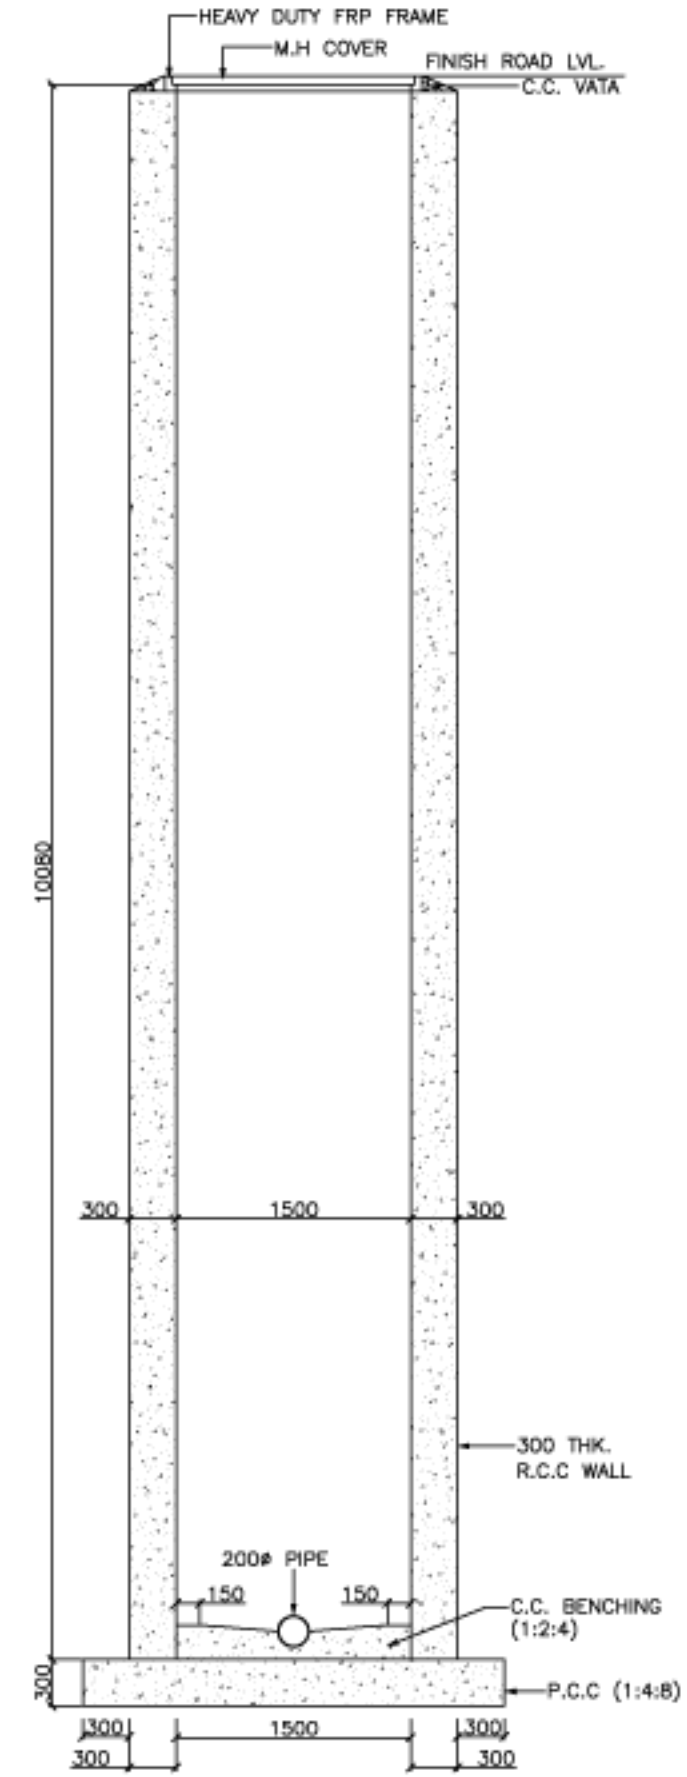

SECTION 8-8

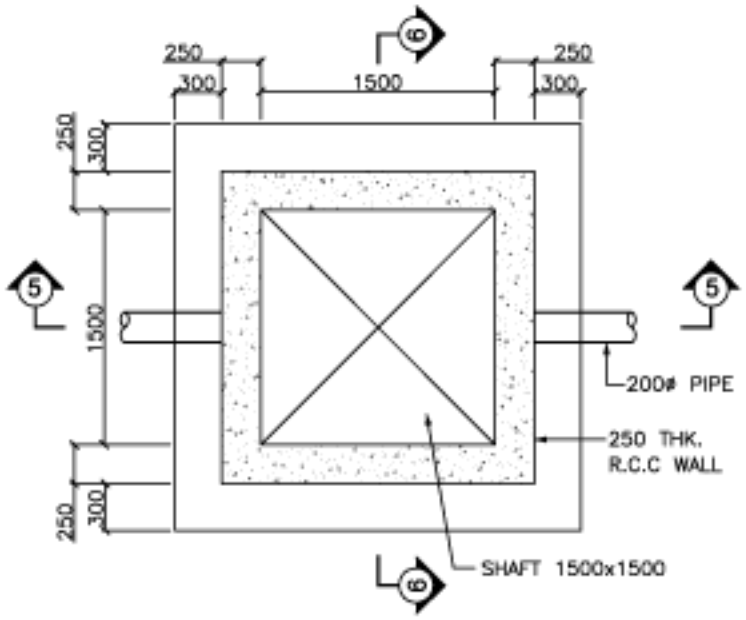

PLAN - C

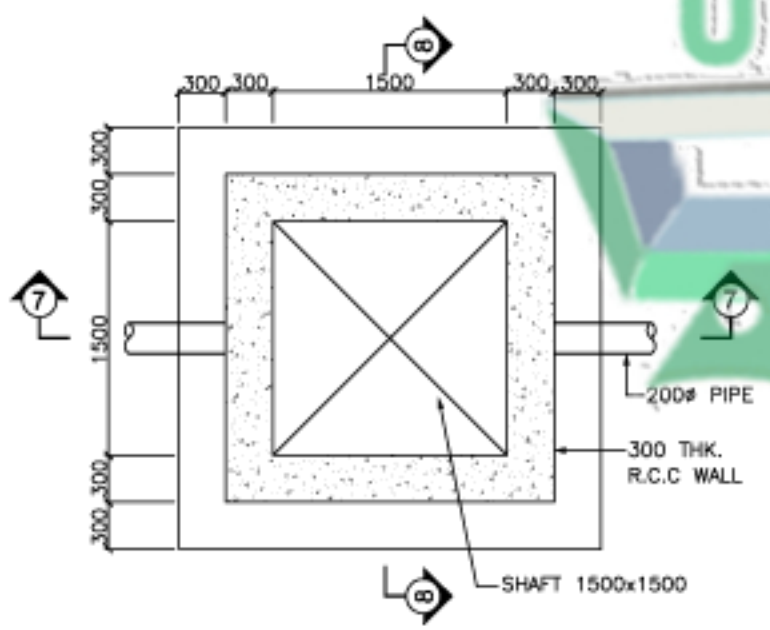

PLAN - D

SILICON Engineering Consultants Pvt Ltd.

DATE : -	PROJECT : -	CONTRACTOR : -	CLIENT : -	DRAWING	SILICON
20-AUGUST-2009	SEWERAGE & STROM WATER SCHEME	AL-QAFILA internationai co. E_mail: jasim_90@yahoo.com phone 07702097737 -07707591698	REPUBLIC OF IRAQ MINISTRY OF MUNICIPALITIES & PUBLIC WORKS GENERAL DIRECTORATE OF SEWERAGE SALAH AL-DEEN SEWERAGE	TYPICAL MANHOLE G.A DRAWING SCALE :- 1:150 · DRAWN:- · CHECKED :- · DRAWING NO :- · REVISION :-	OUTSOURCING SERVICES PVT Ltd. 315 - Prize Avenue, Opp. Grand Bhagwati, S.G. Highway, Ahmedabad,Gujrat,INDIA e-mail: info@silconoutsourcing.net PH : +91 7940031887 www.silconoutsourcing.net