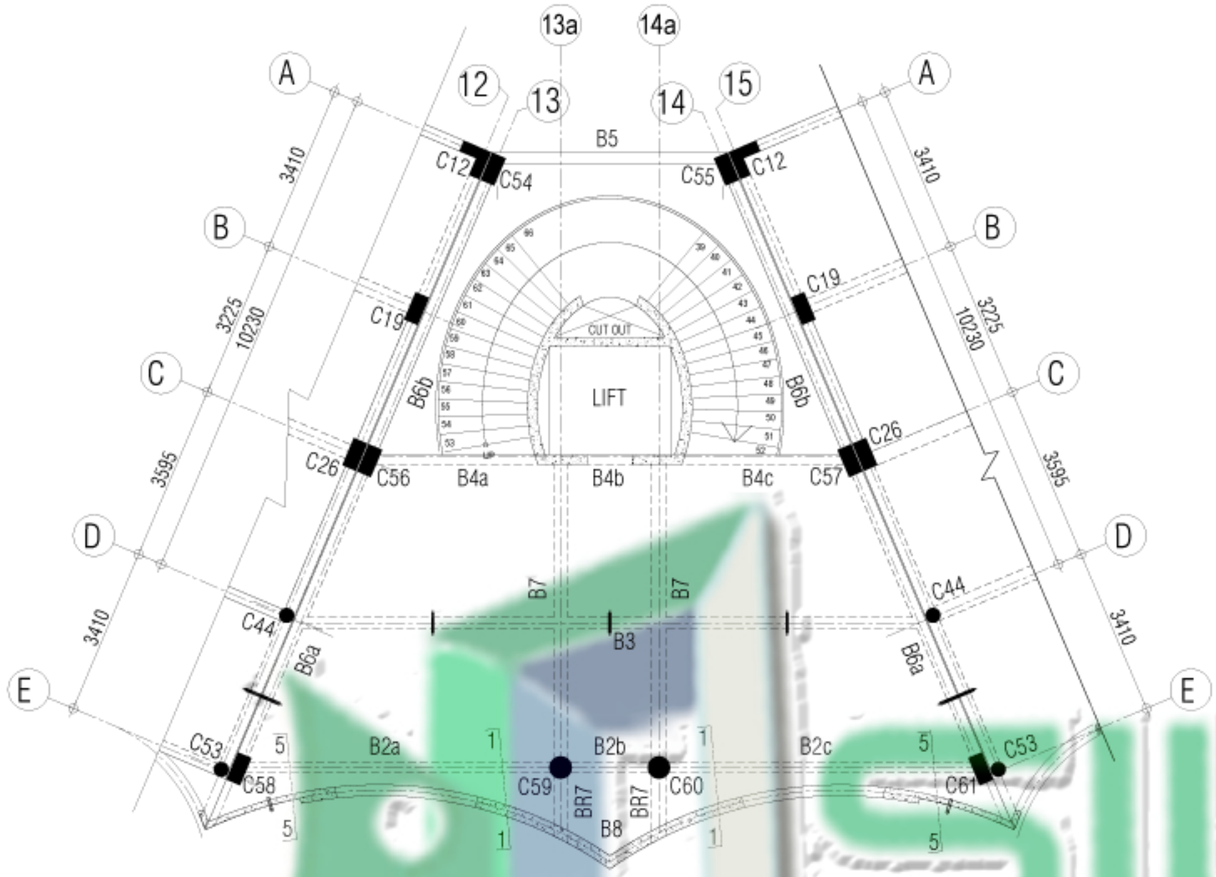

FIRST FLOOR SLAB LVL LAYOUT (+7800 LVL)

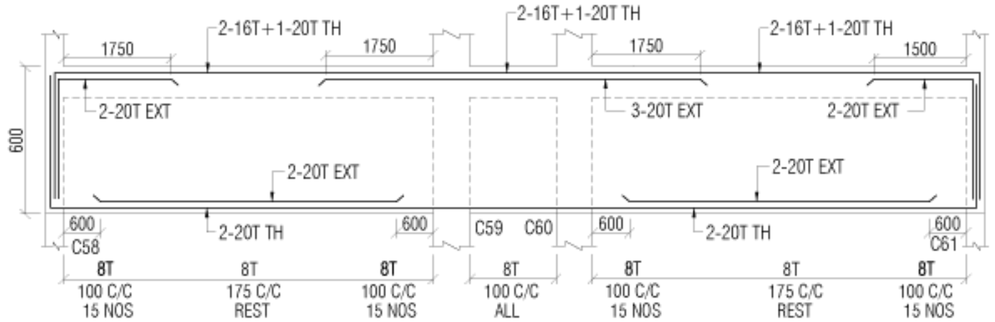

B2a (230X600) B2b (230X600) B2c (230X600)

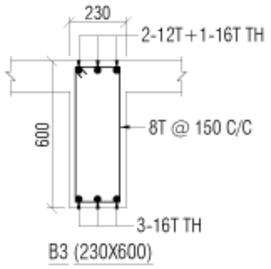

B3 (230X600)

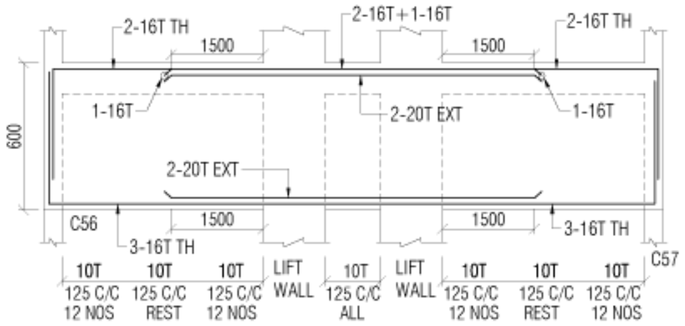

B4a (200X600) B4b (200X600) B4c (200X600)

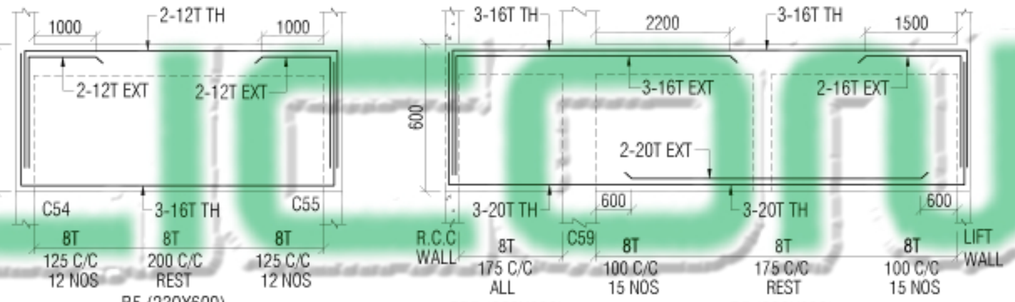

B5 (230X600) BR7 (300X600) B7 (300X600)

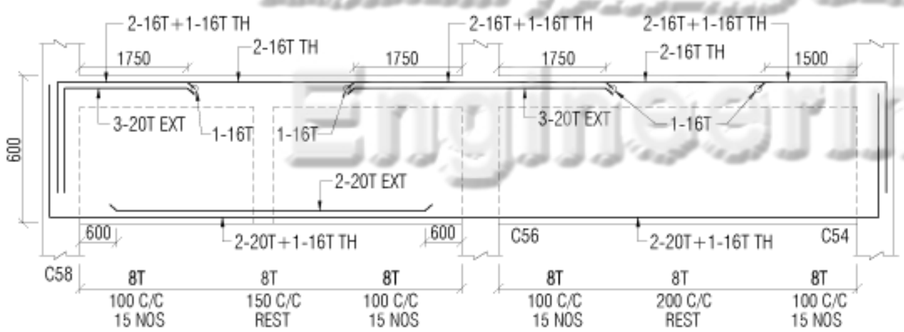

B6a (230X600) B6b (230X600)

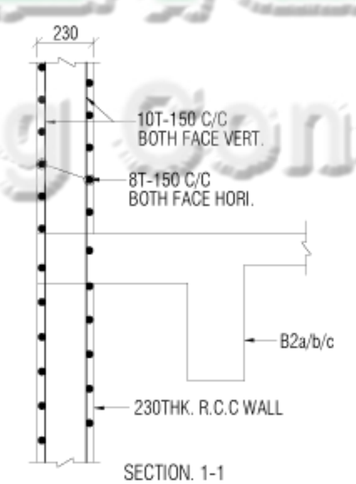

SECTION. 1-1

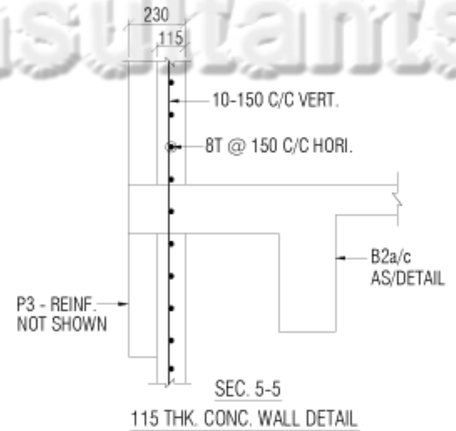

SEC. 5-5

115 THK. CONC. WALL DETAIL

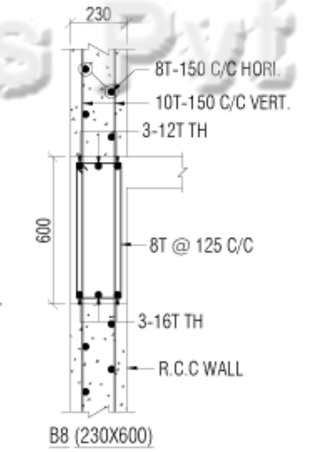

B8 (230X600)

NOTE : - BEAM - B1 DELETED.

THIS DRAWING IS THE PROPERTY OF "SILICON" STRUCTURALS AND SHOULD NOT BE USED FULLY OR PARTLY FOR ANY OTHER PURPOSE OTHER THAN THAT ISSUED FOR WITHOUT THE PRIOR PERMISSION.

ALL DIMENSIONS ARE TO BE READ AND NOT TO BE MEASURED. ALL DIMENSIONS ARE IN MILLIMETERS.

PLEASE REFER CORRESPONDING STRUCTURAL/OTHER SERVICES DRAWINGS ALONG WITH THIS DRAWING.

ANY AMBIGUITY FOUND SHOULD BE BROUGHT TO ARCHITECT'S NOTICE IMMEDIATELY.

NO	DATE	PRINTS ISSUED	DISTRIBUTION
1	19-02-2010	FOR EXECUTION	BS

DISTRIBUTION OF COPY

REVISIONS

NO	DATE	REMARKS	BY

KEY PLAN :

LEGEND :
BRICK WALL
R.C.C. COLUMN
R.C.C. RETAINING WALL

GENERAL NOTES :-

* ALL DIMENSIONS ARE IN MM. & TO BE VERIFIED WITH ARCH. DWG.
* APPROVED MIX CONCRETE DESIGN OF GRADE M 20 SHOULD BE USED UNLESS SPECIFIED.
* Fe415 REINFORCEMENT (TMT BARS) SHOULD CONFIRM IS:1786-2003
* CLEAR COVER TO REINFORCEMENT SHALL BE 25mm IN BEAM, 20mm IN SLABS, 40mm IN COLUMN, 50mm IN FOOTING
* ANY DISCREPANCY IN DRAWING SHALL BE BROUGHT TO THE NOTICE OF DESIGN ENGINEER
* DRAWING TO BE READ WITH ARCH SUPPORT DRG.
* STRUCTURE IS DESIGNED FOR GROUND + TWO FLOORS ONLY WITH FUTURE PROVISION OF ONE FLOOR
* THE BLDING IS DESIGNED FOR ZONE-II AS PER IS 456-2000, IS 1893-2002

ISSUED FOR:

SCALE: -1 0 1 3 M

N

CLIENT:
CADILA HEALTHCARE LTD.
AHMEDABAD.

PROJECT:
ZYDUS CENTRE FOR EXCELLENCE,
AHMEDABAD

PROJECT NO:	DWG. NO. :
104-09	INS. ST-16

DWG. TITLE :
PHASE - I
INSTITUTE BLOCK, BRAKE OUT AREA
BEAM FIRST FLOOR SLAB LVL
LAYOUT & DETAIL (+7800 LVL)

SCALE : 1:100
DATE : 19-02-2010
DEALT :
PATH : -

ARCHITECT
SNEHAL SHAH
11 R, AKANTHA SOCIETY,
NARANPURA,
AHMEDABAD 380 013
INDIA
TELE: (079) 2768 9001-002-003
FAX: (079) 2768 3804
e-mail: studio@snehalshah.net

STRUCTURAL ENGINEER :
" SILICON "
ENGINEERING CONSULTANTS PVT LTD.
DIPAK BHAVSAR
315 Patel Avenue, Near Gurudwara
S.G.Highway Thaltej
Ahmedabad 380059
e-mail: dipak@siliconenbsorcing.net
Ph:- +91-7840021887

Silicon Engineering Consultants Pvt Ltd.