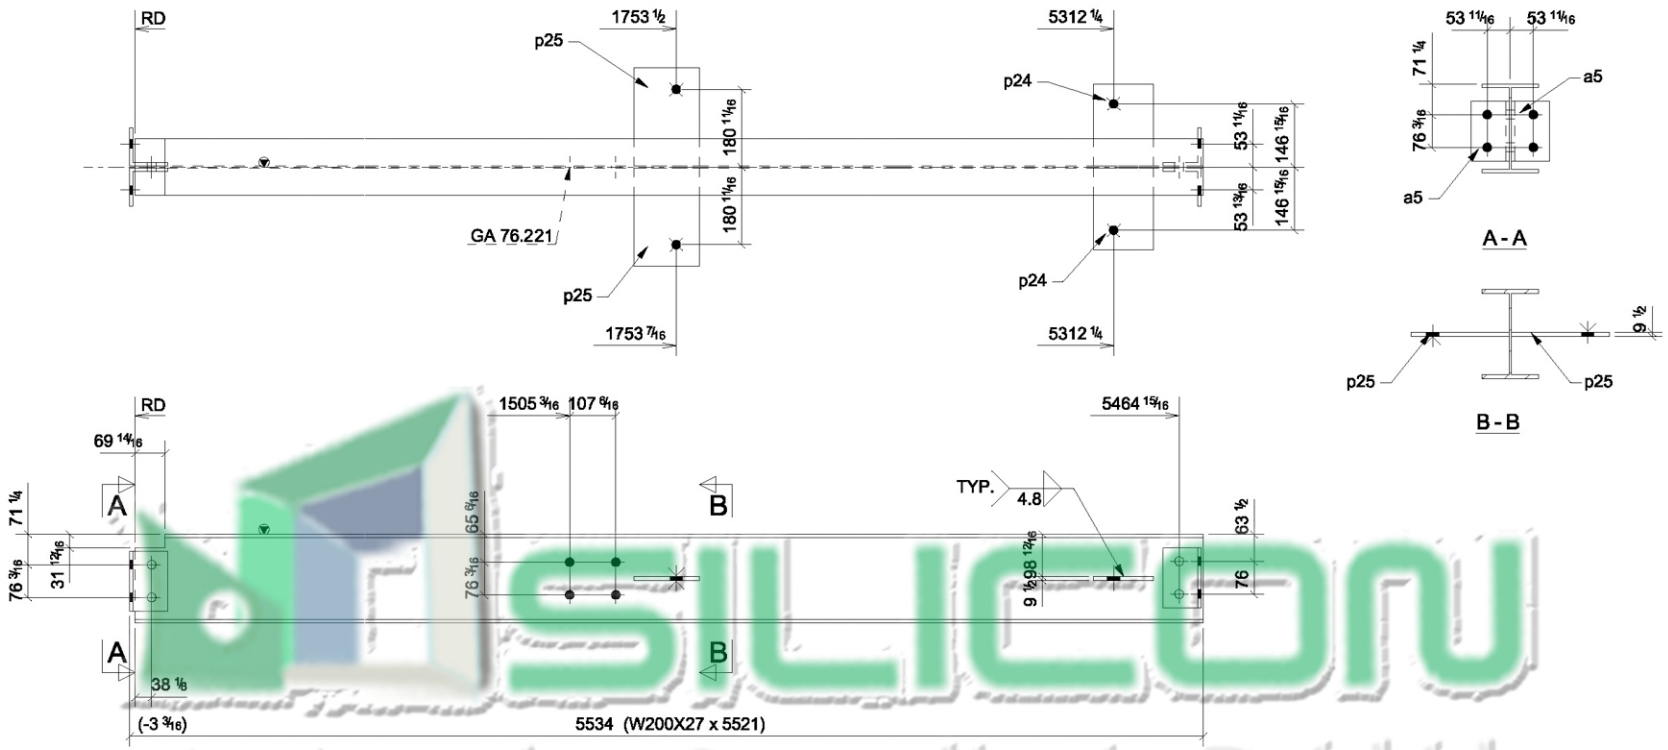

SILICON Engineering Consultants Pvt Ltd.

ONE - BEAM - B1

BILL OF MATERIAL

Qty Ea.	Qty Tot	Piece Mark	Description	Length	Weight Total	Remarks	Adv Mill #	Steel Grade
	1	B1	BEAM					
1	1		W200X27	5521	147	SQ-2		350W
4	4	a5	L89X89X7.9	140	6			350W
2	2	p24	PL3/8"X5 1/2"	191	4			350W
2	2	p25	PL3/8"X6"	229	5			350W
4	4		3/4"Ø A325N BOLT	2"	0			

STEEL ASTM G.40.21 GRADE 350W	UNO	PROJECT NAME
ELECTRODES	UNO	LOCATION
WELDS W59.1.	UNO	CONTRACTOR
OPEN HOLES 13/16	UNO	ARCHITECT
BOLTS ASTM A-325	UNO	
PAINT ONE COAT OF GREY PRIMER	UNO	

DESCRIPTION BEAM	DATE	JOB No.
	DRAWN BY	DRG No. B1