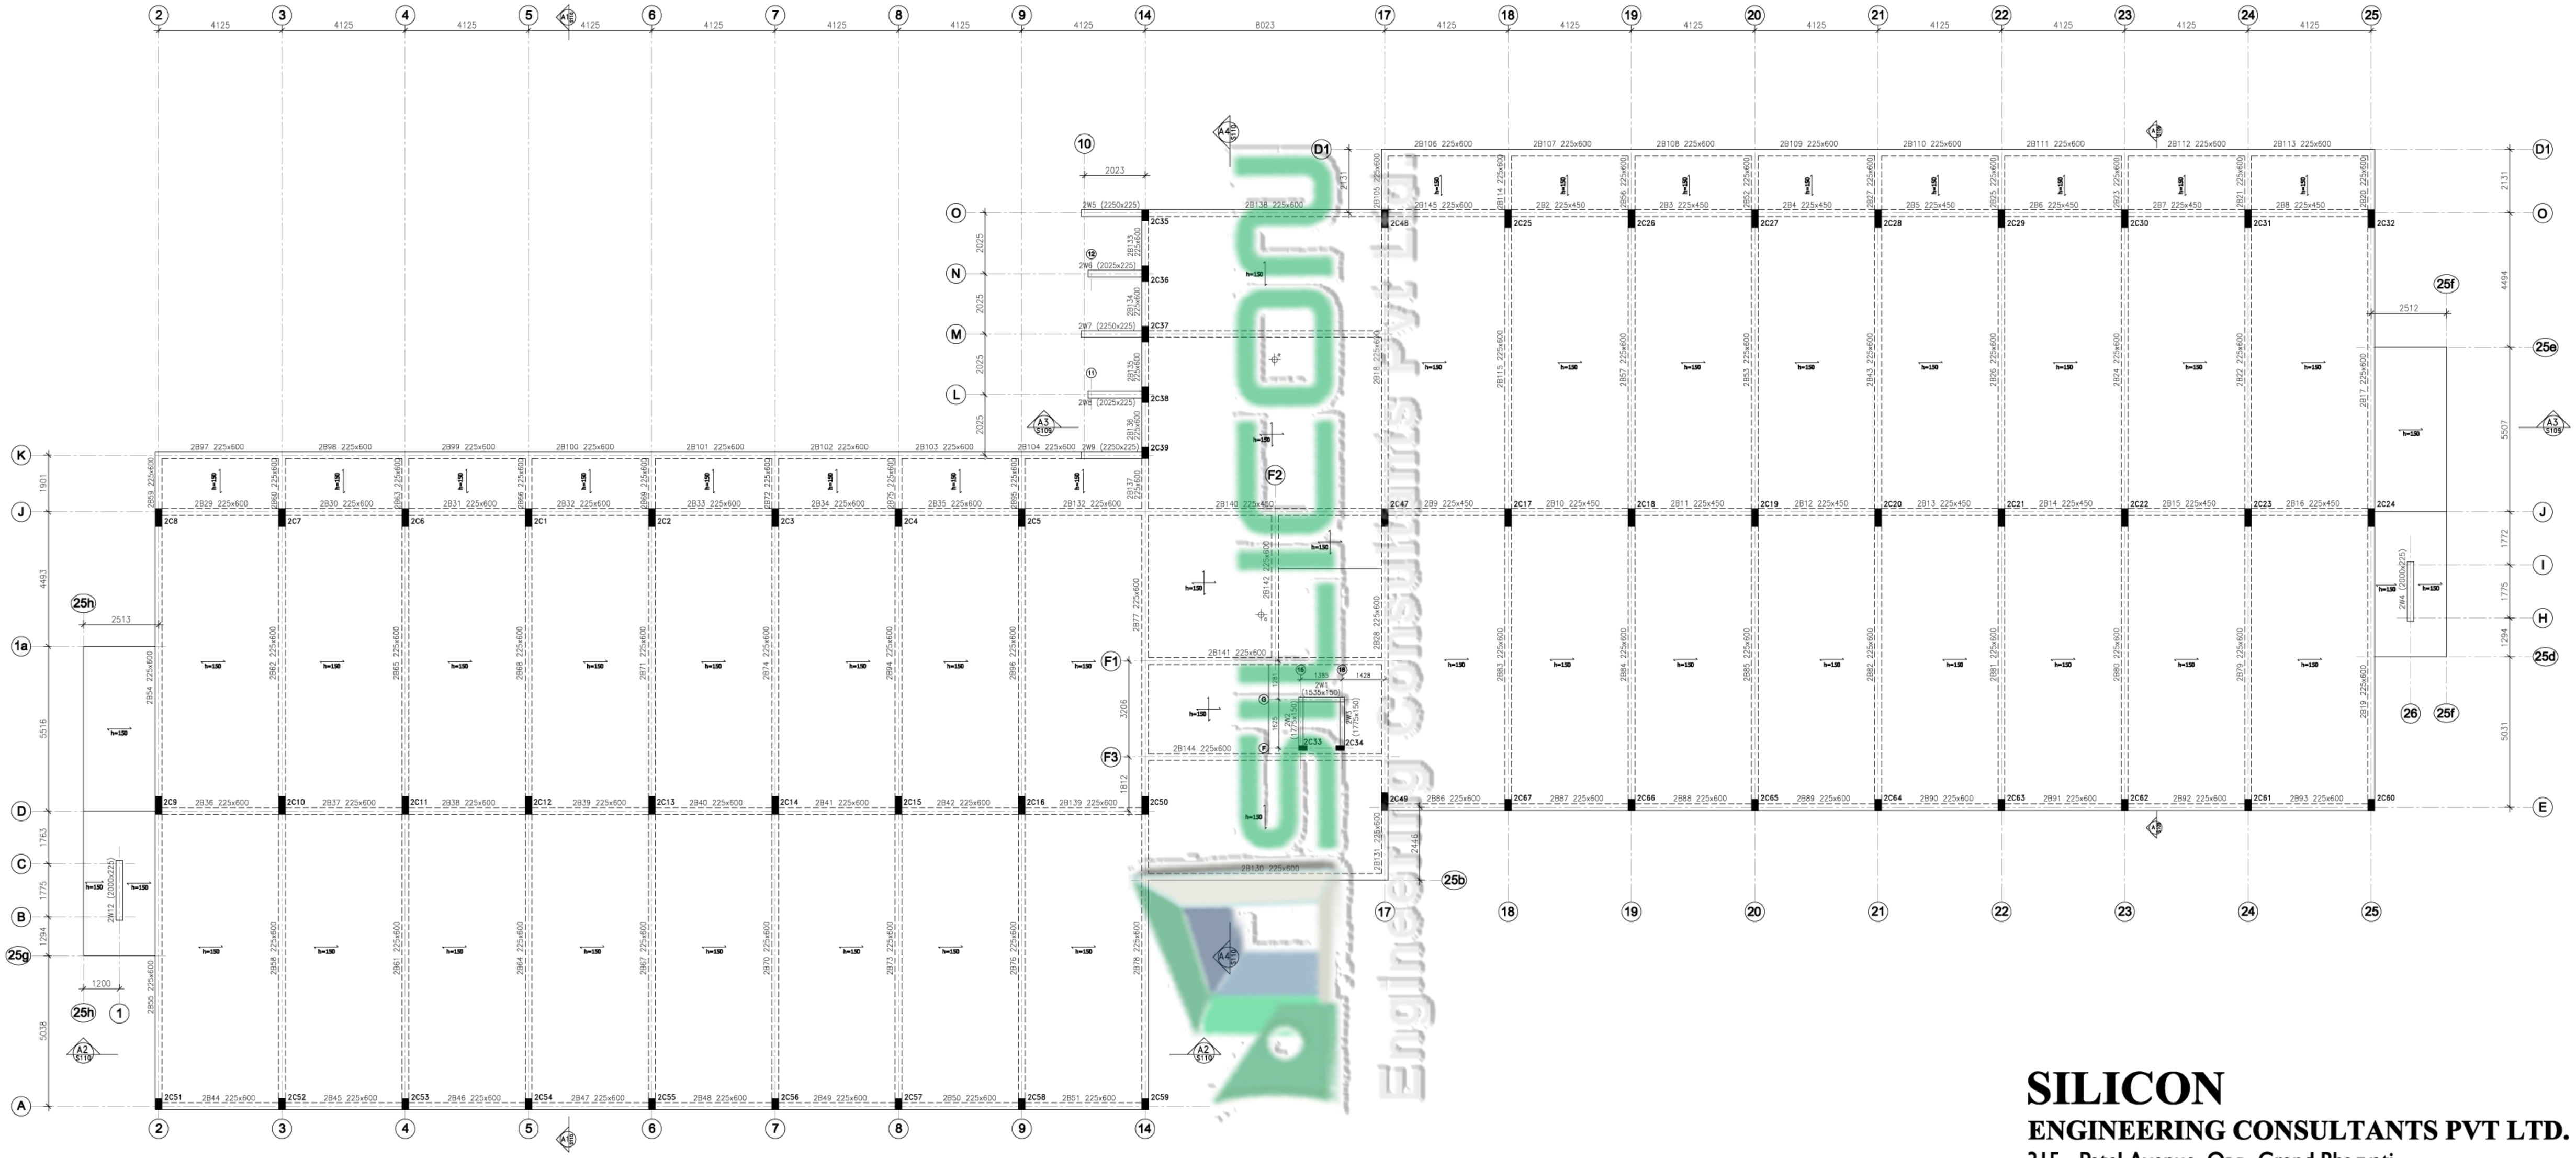

FIRST FLOOR GENERAL ARRANGEMENT LAYOUT

SILICON

ENGINEERING CONSULTANTS PVT LTD.

315 - Patel Avenue, Opp. Grand Bhagvati,

S.G. Highway, Ahmedabad-380059, Gujarat, INDIA

e-mail: info@siliconec.com

PH : +91-7940031887

www.siliconec.com